Kingsley Court Fire Plans

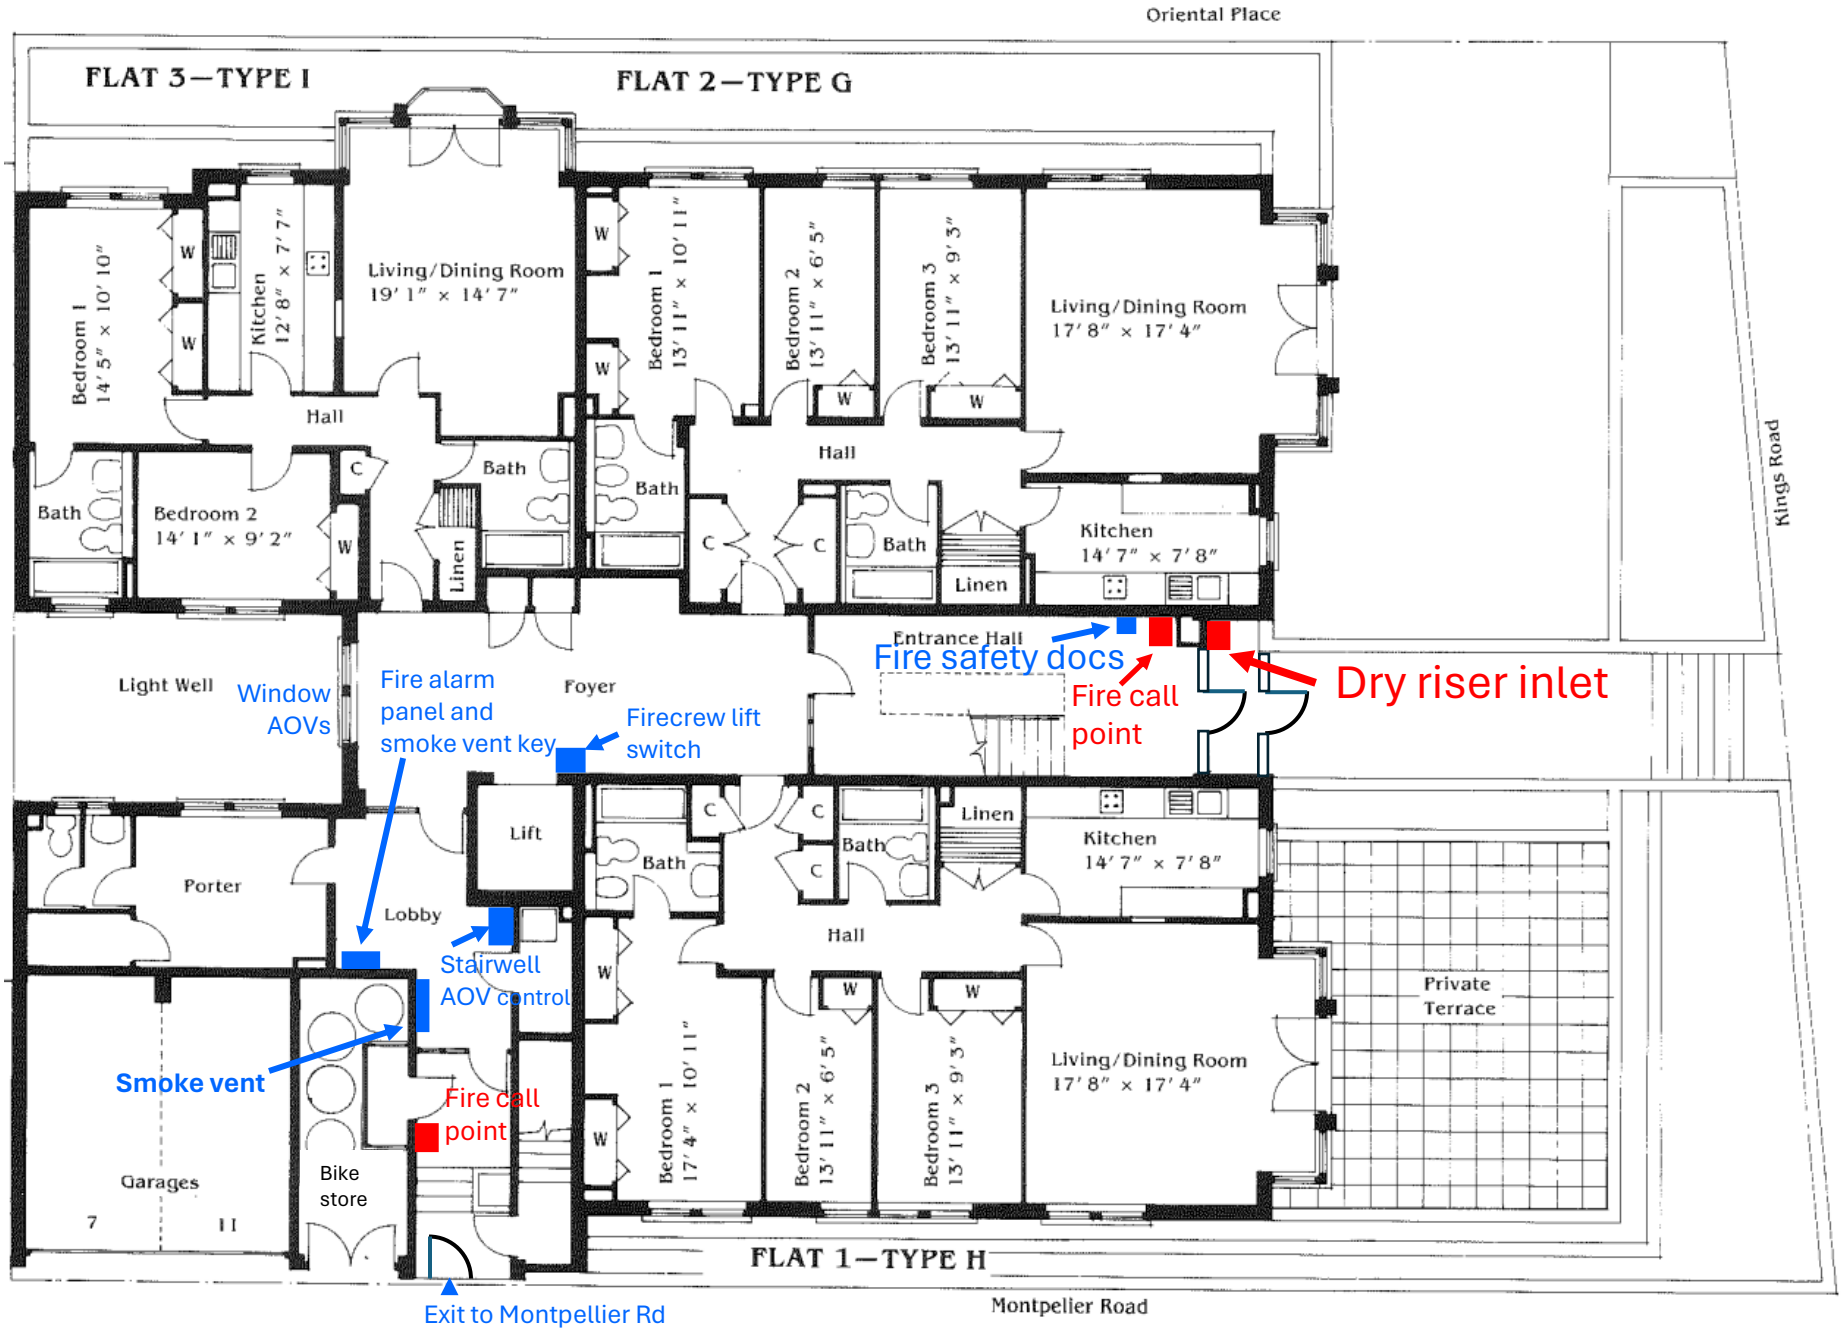
Updated April 2024

Basement car park

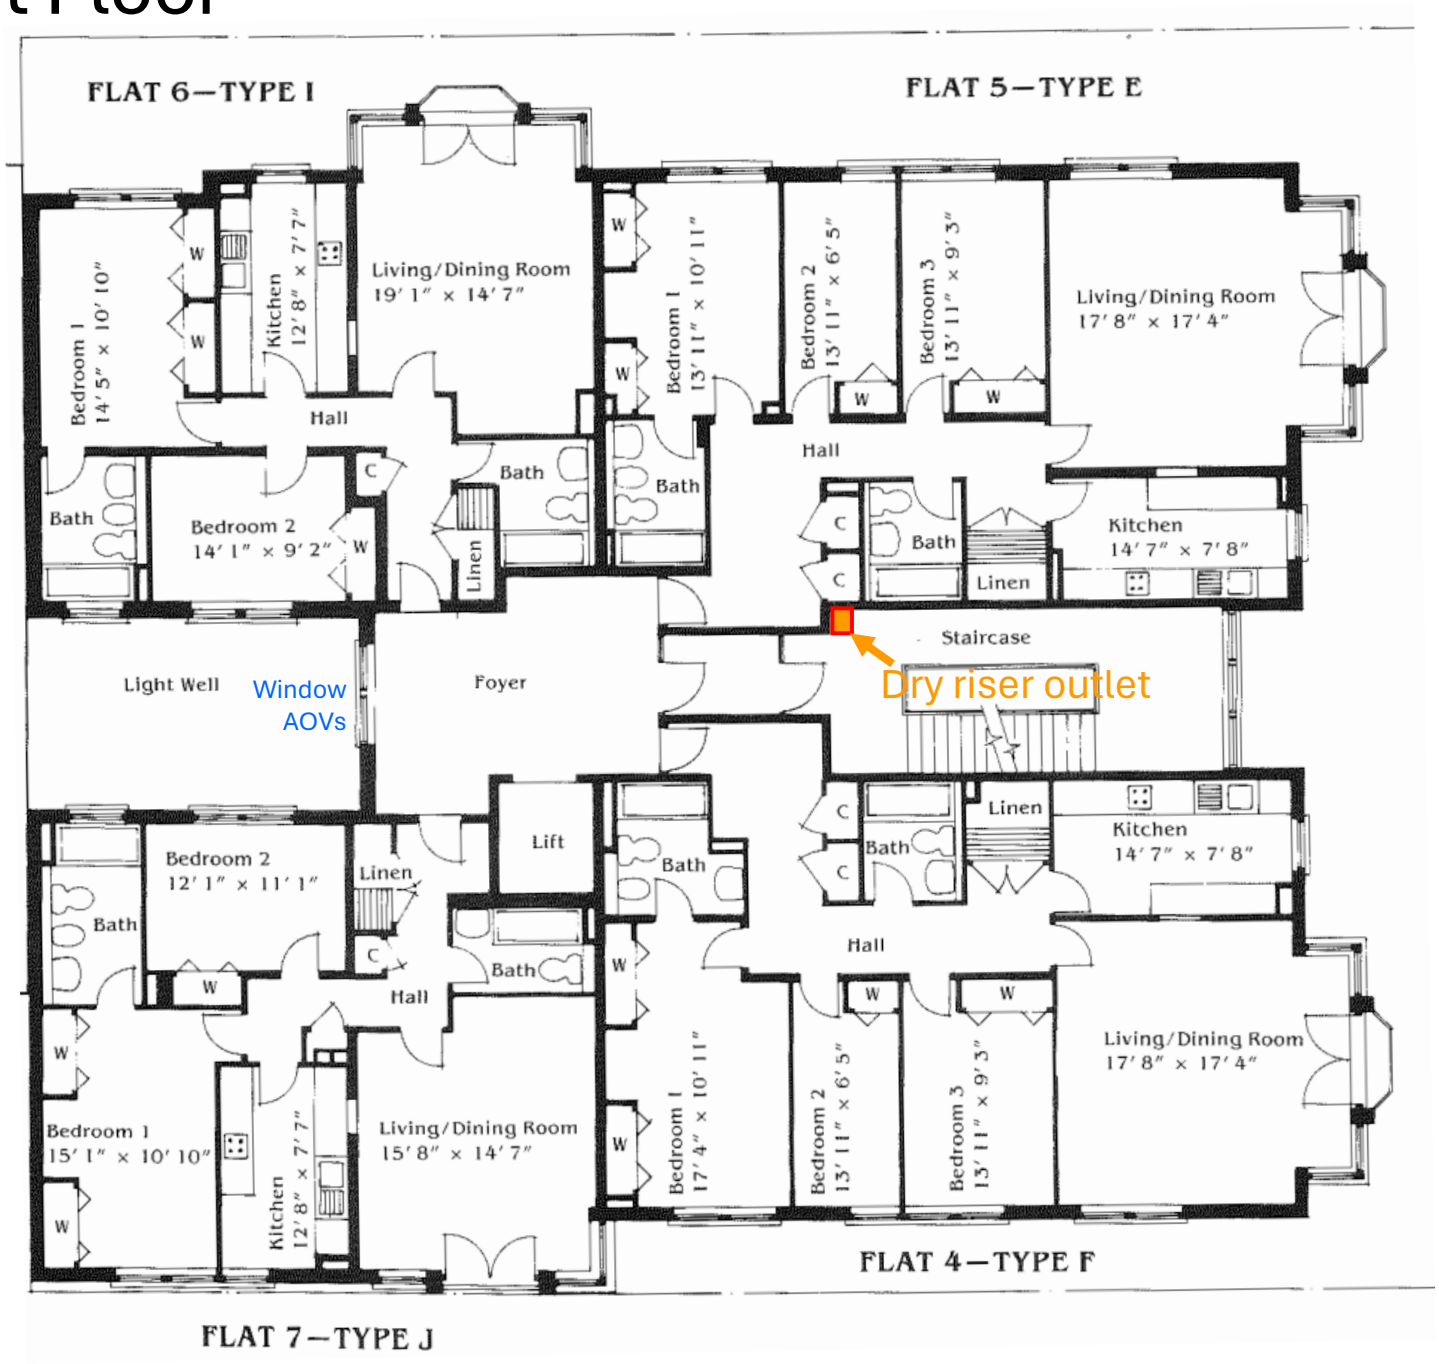


NOTE: Garages for Flats 7 and 11 are at Ground Floor Level

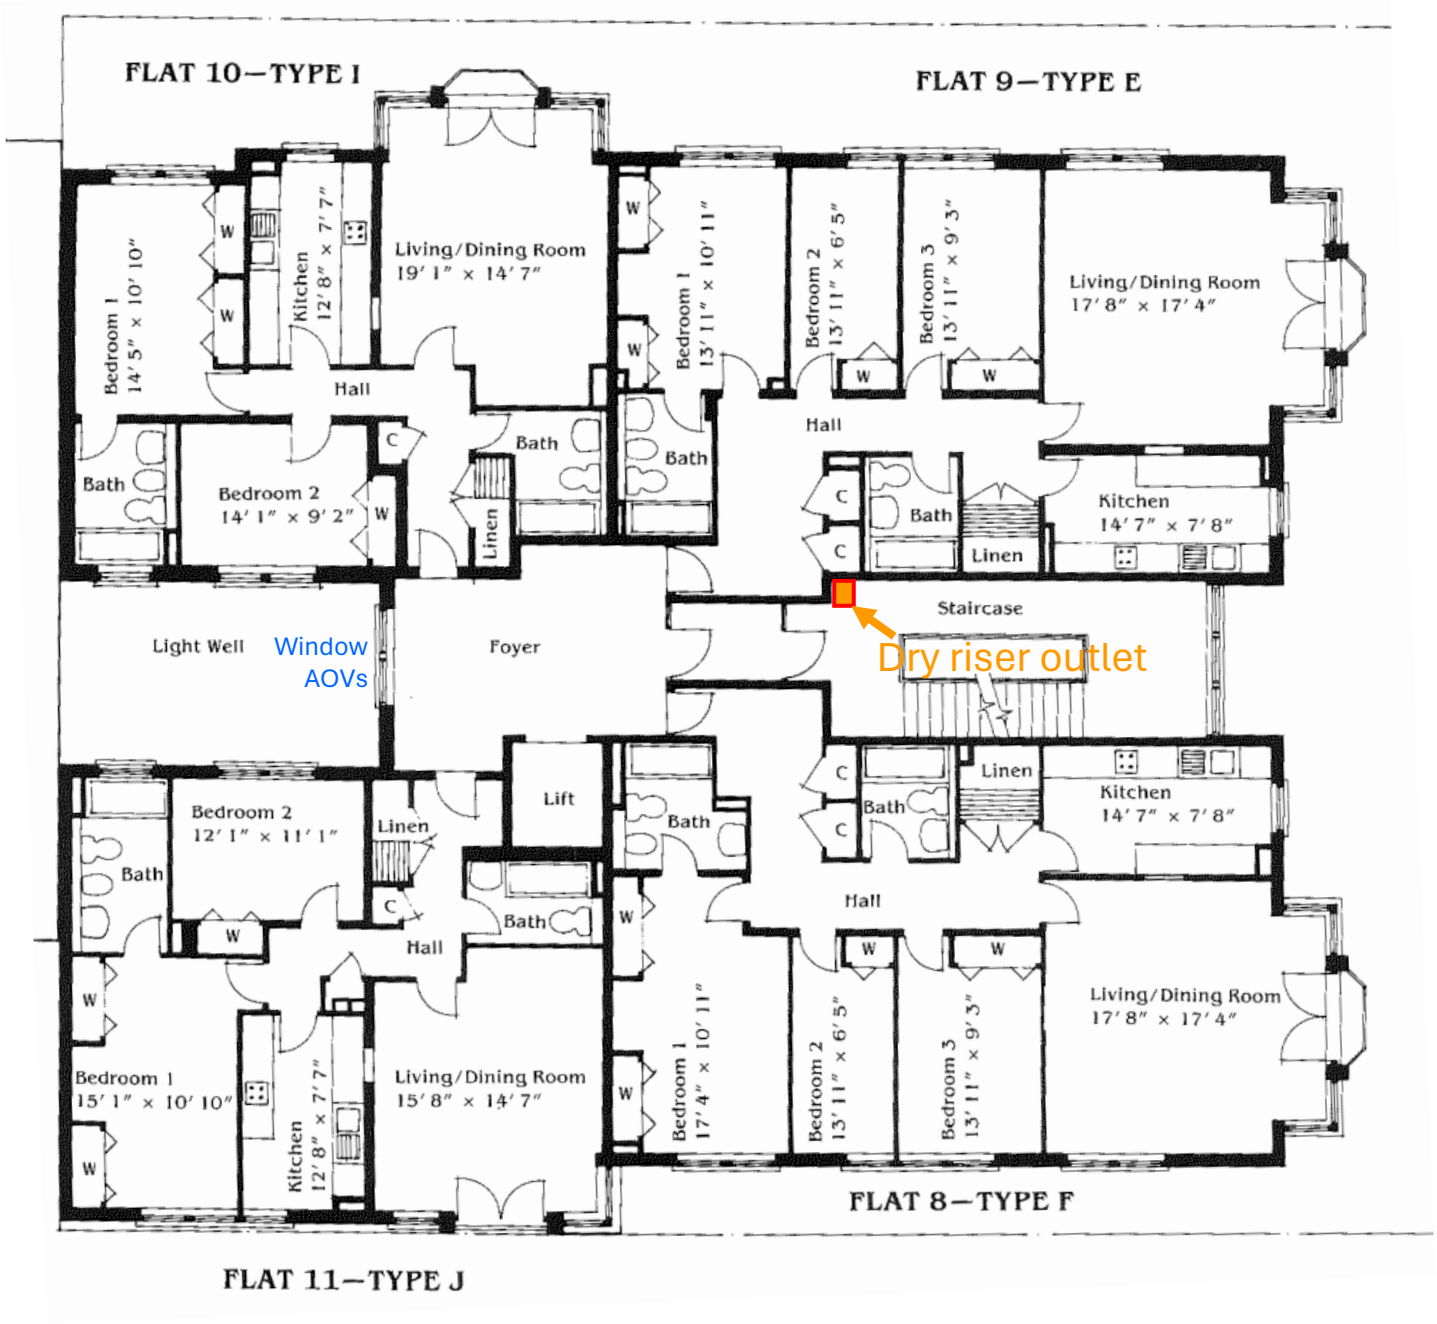
Ground Floor



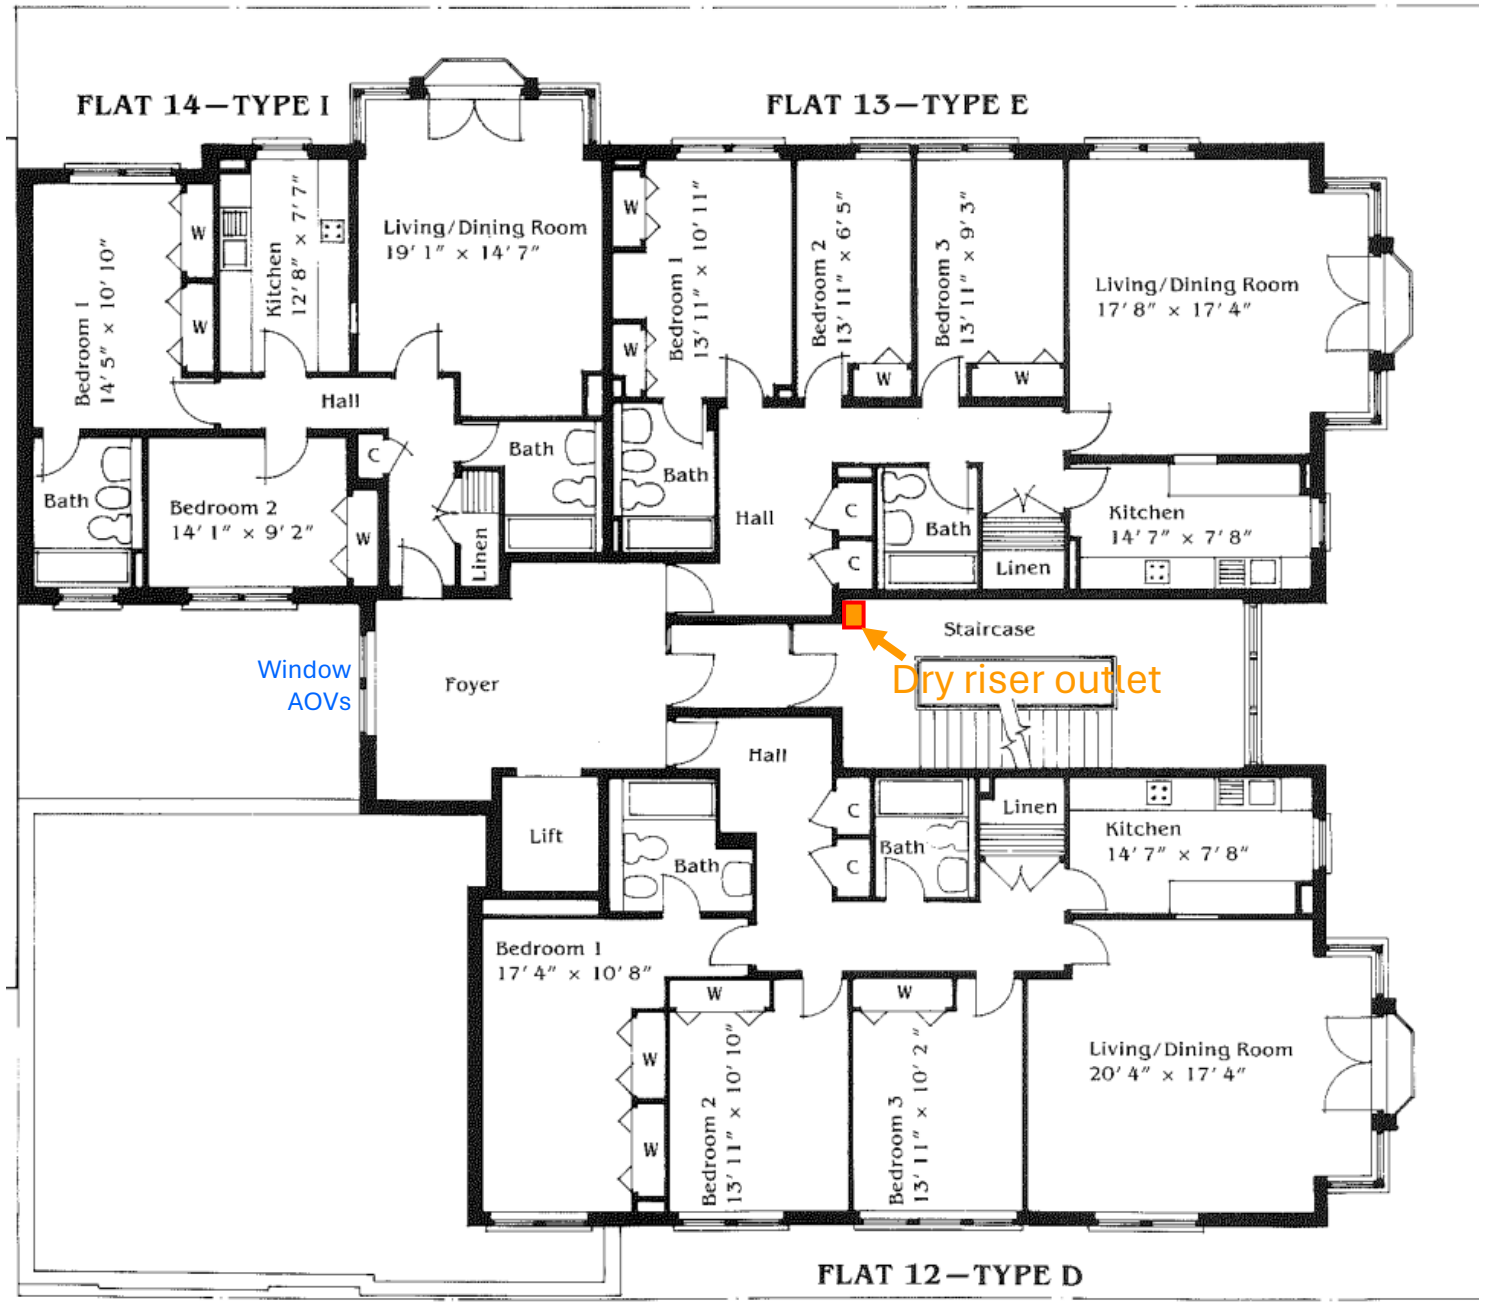
First Floor


FLAT 6—TYPE I
FLAT 5—TYPE E
Bedroom 1
14' 5" × 10' 10"
Kitchen
12' 8" × 7' 7"
Living/Dining Room
19' 1" × 14' 7"
Hall
Bath
Bedroom 2
14' 1" × 9' 2"
Linen
Bedroom 1
13' 11" × 10' 11"
Bedroom 2
13' 11" × 6' 5"
Bedroom 3
13' 11" × 9' 3"
Living/Dining Room
17' 8" × 17' 4"
Kitchen
14' 7" × 7' 8"
Staircase
Dry riser outlet
Light Well
Window
AOVs
Foyer
Lift
Bedroom 2
12' 1" × 11' 1"
Bedroom 1
15' 1" × 10' 10"
Kitchen
12' 8" × 7' 7"
Living/Dining Room
15' 8" × 14' 7"
Bedroom 1
17' 4" × 10' 11"
Bedroom 2
13' 11" × 6' 5"
Bedroom 3
13' 11" × 9' 3"
Living/Dining Room
17' 8" × 17' 4"
FLAT 4—TYPE F
FLAT 7—TYPE J

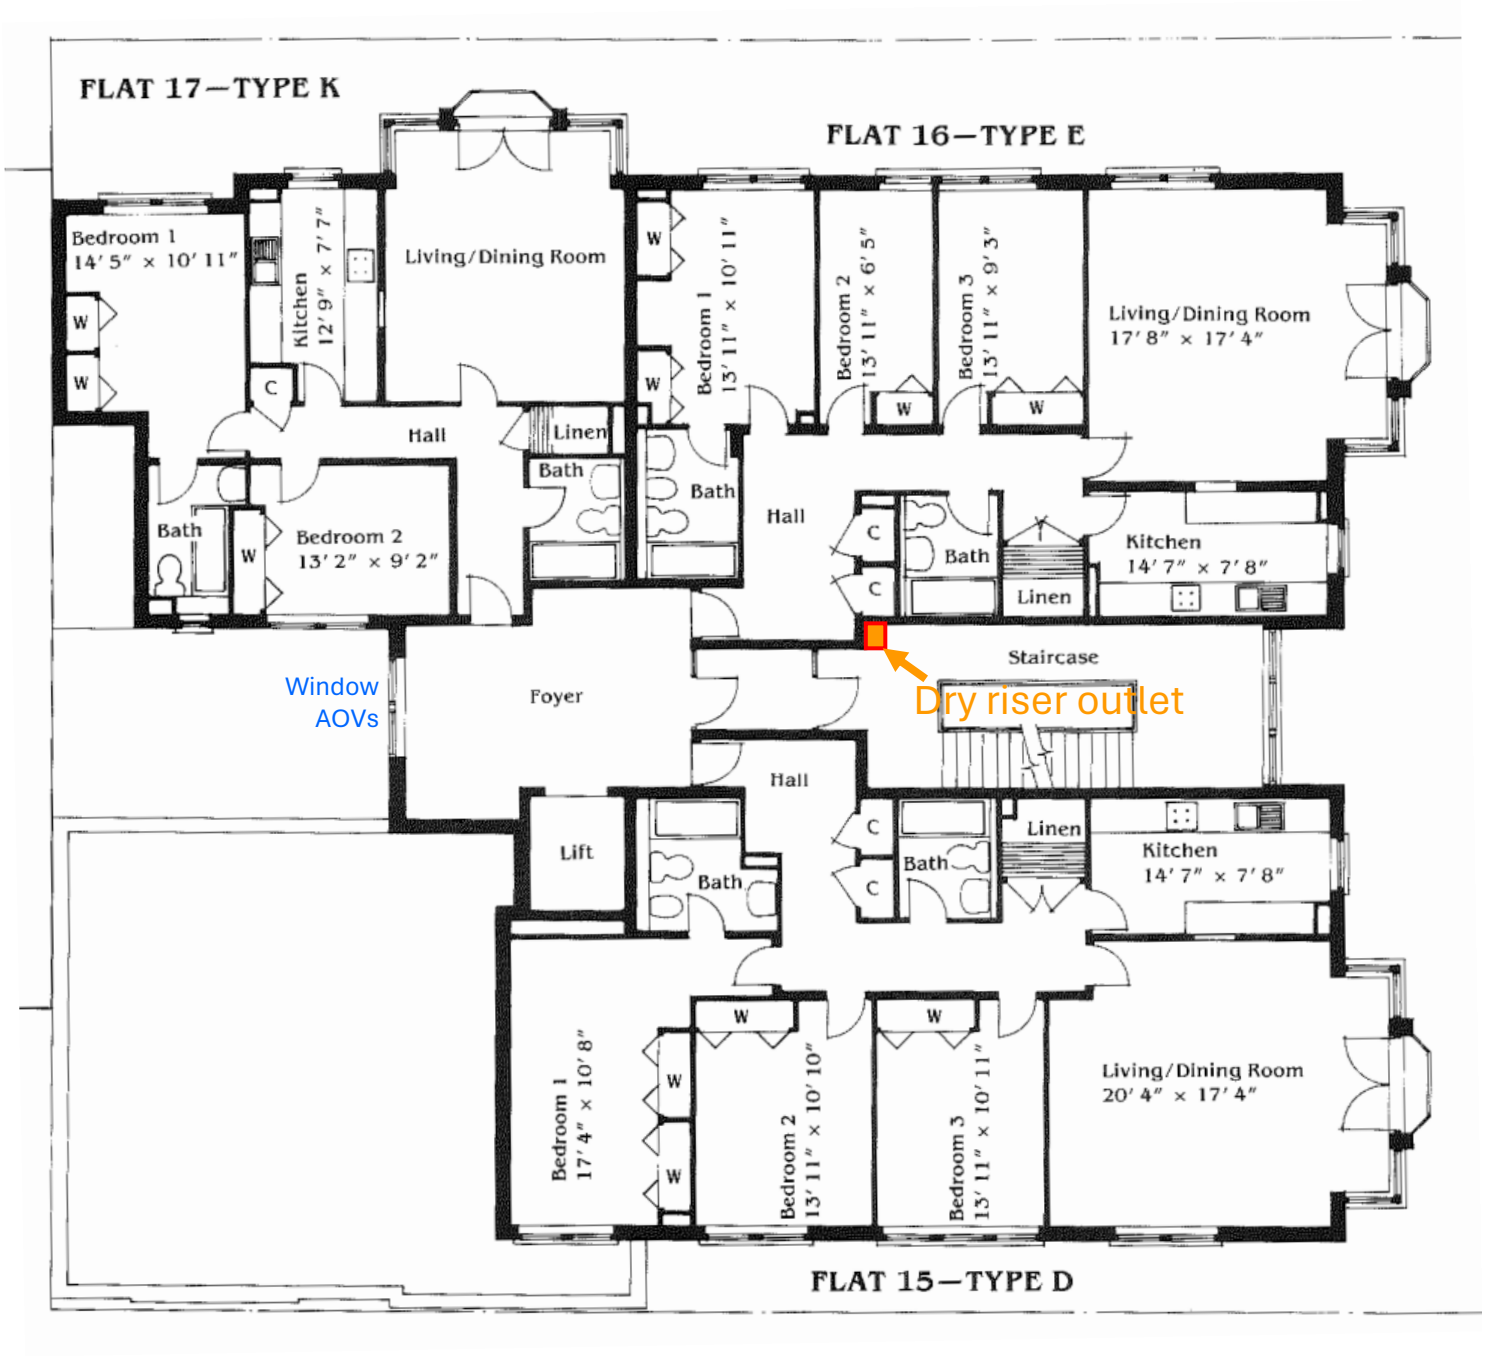
Second Floor



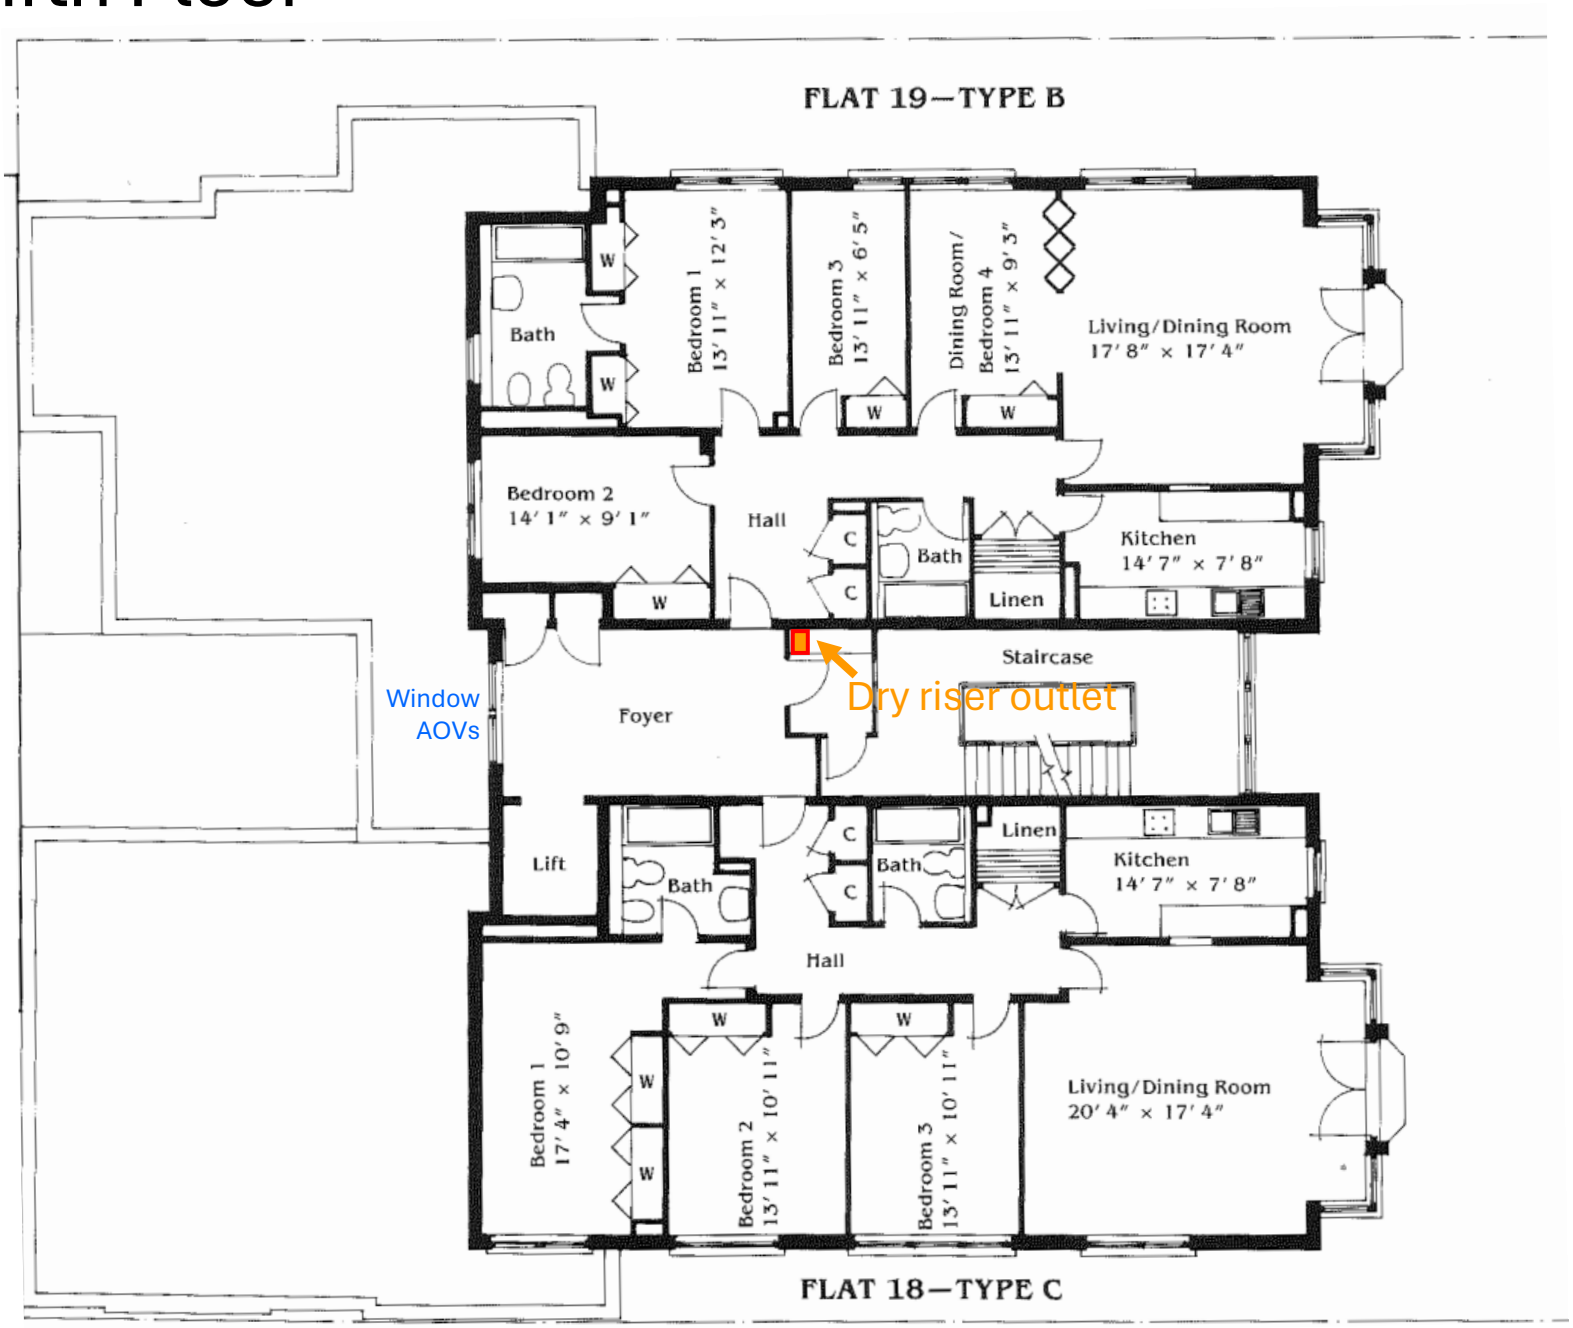
Third Floor


FLAT 14—TYPE I
FLAT 13—TYPE E
Bedroom 1
14' 5" × 10' 10"
Kitchen
12' 8" × 7' 7"
Living/Dining Room
19' 1" × 14' 7"
Hall
Bath
Bedroom 2
14' 1" × 9' 2"
Linen
Bedroom 1
13' 11" × 10' 11"
Bedroom 2
13' 11" × 6' 5"
Bedroom 3
13' 11" × 9' 3"
Living/Dining Room
17' 8" × 17' 4"
Hall
Bath
Kitchen
14' 7" × 7' 8"
Linen
Staircase
Dry riser outlet
Window
AOVs
Foyer
Lift
Hall
Bath
Linen
Kitchen
14' 7" × 7' 8"
Bedroom 1
17' 4" × 10' 8"
Bedroom 2
13' 11" × 10' 10"
Bedroom 3
13' 11" × 10' 2"
Living/Dining Room
20' 4" × 17' 4"
FLAT 12—TYPE D

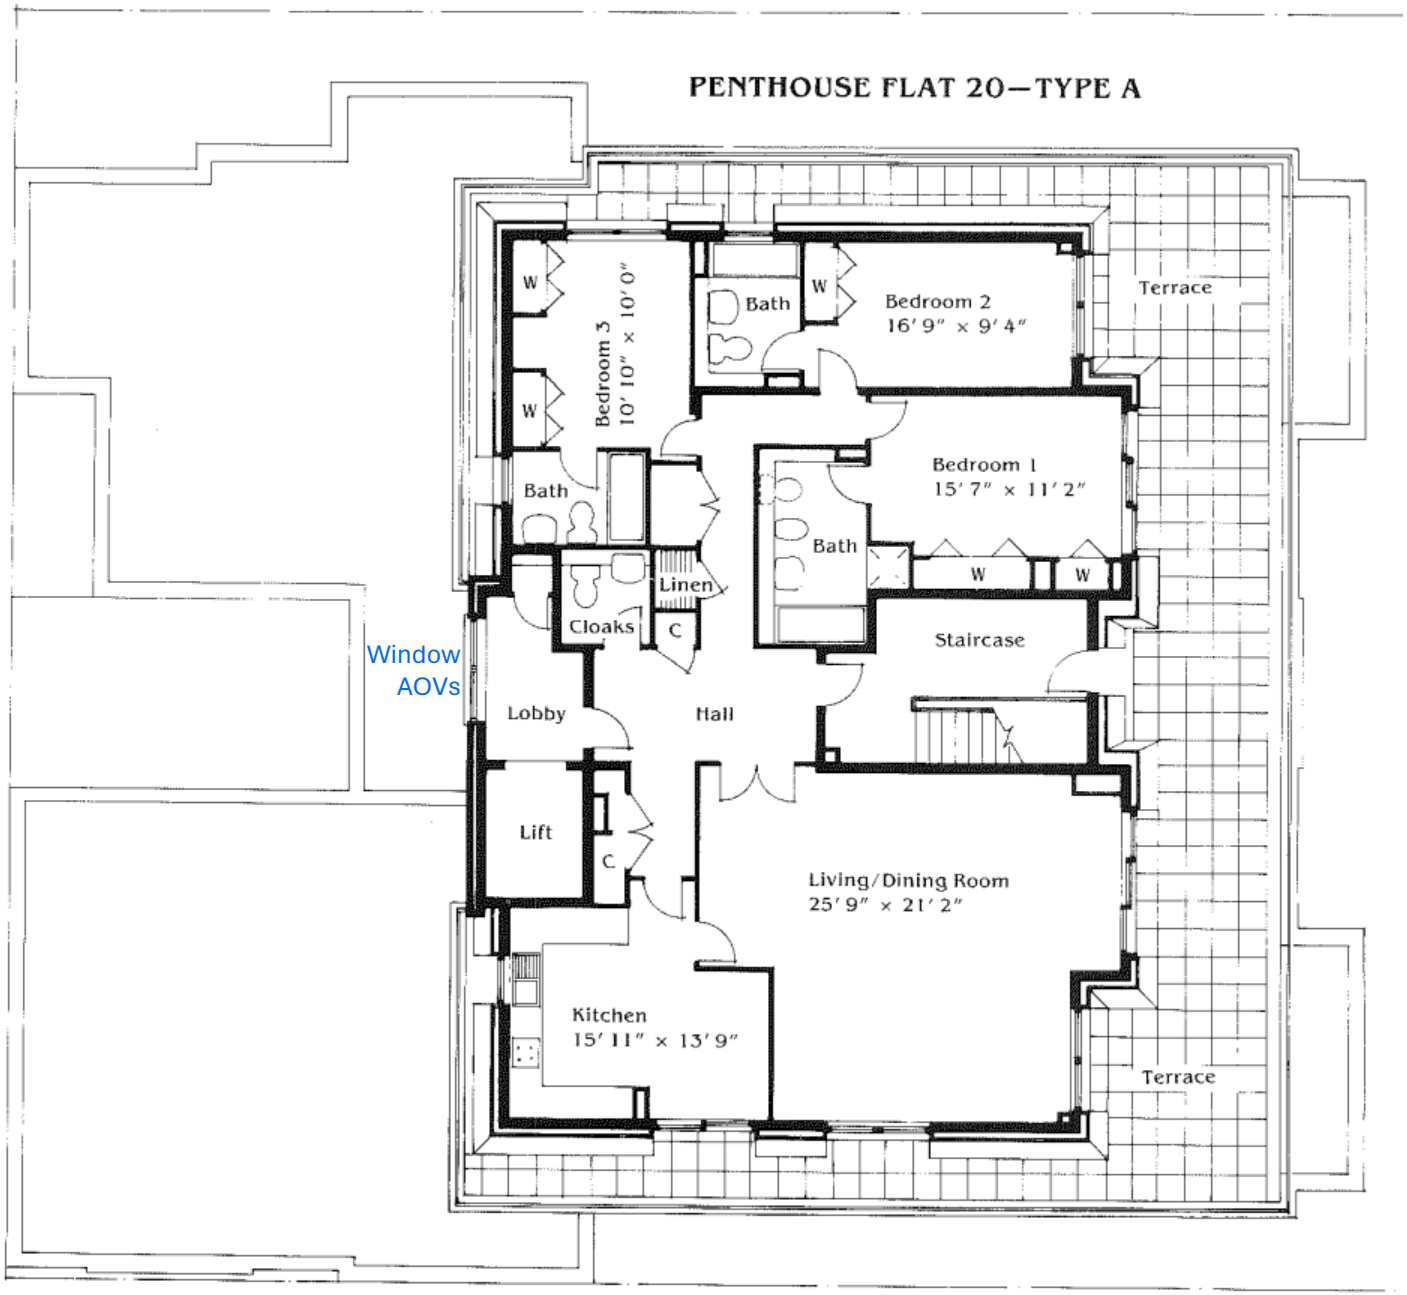
Fourth Floor



Fifth Floor


FLAT 19—TYPE B
Bath
W
W
Bedroom 1
13' 11" × 12' 3"
Bedroom 3
13' 11" × 6' 5"
Dining Room/
Bedroom 4
13' 11" × 9' 3"
W
W
Living/Dining Room
17' 8" × 17' 4"
Bedroom 2
14' 1" × 9' 1"
W
Hall
C
C
Bath
Linen
Kitchen
14' 7" × 7' 8"
Staircase
Dry riser outlet
Window
AOVs
Foyer
Lift
Bath
C
C
Bath
Linen
Kitchen
14' 7" × 7' 8"
Hall
W
W
W
W
Bedroom 1
17' 4" × 10' 9"
Bedroom 2
13' 11" × 10' 11"
Bedroom 3
13' 11" × 10' 11"
Living/Dining Room
20' 4" × 17' 4"
FLAT 18—TYPE C

Penthouse


PENTHOUSE FLAT 20—TYPE A
Bedroom 3
10' 10" × 10' 0"
W
W
Bath
W
Bedroom 2
16' 9" × 9' 4"
Terrace
Bedroom 1
15' 7" × 11' 2"
Bath
Bath
W
W
Linen
Cloaks
C
Staircase
Window
AOVs
Lobby
Hall
Lift
C
Living/Dining Room
25' 9" × 21' 2"
Kitchen
15' 11" × 13' 9"
Terrace